I REQUIRE THIS PLAN TO BE DEPOSITED UNDER THE LAND TITLES ACT.

DATE FEBRUARY 5, 1992

R. WIEGENBROKER
ONTARIO LAND SURVEYOR

PLAN 42R-12693
RECEIVED AND DEPOSITED

DATE JUNE 29, 1992

Land Registrar for the Registry Division of Parry Sound, #42

CAUTION
THIS PLAN IS NOT A PLAN OF SUBDIVISION WITHIN THE MEANING OF THE PLANNING ACT.

SCHEDULE OF PARTS

PART	LOCATION	PARCEL	AREA(ACRES)
1	PART OF LOT 5	ALL OF 6993 S.S.	21.75
2		ALL OF 17747 S.S.	21.75
3			21.43
4	CON 14	ALL OF 24525 S.S.	0.32

NOTE:
PART 1: PARCEL 6993 S.S. - 21.75 ACRES
PART 2: PARCEL 17747 S.S. - 21.75 ACRES
PART 3 AND 4: PARCEL 24525 S.S. - 21.75 ACRES
METHOD OF SURVEY: ALIQUOT PARTS - SURVEYS ACT

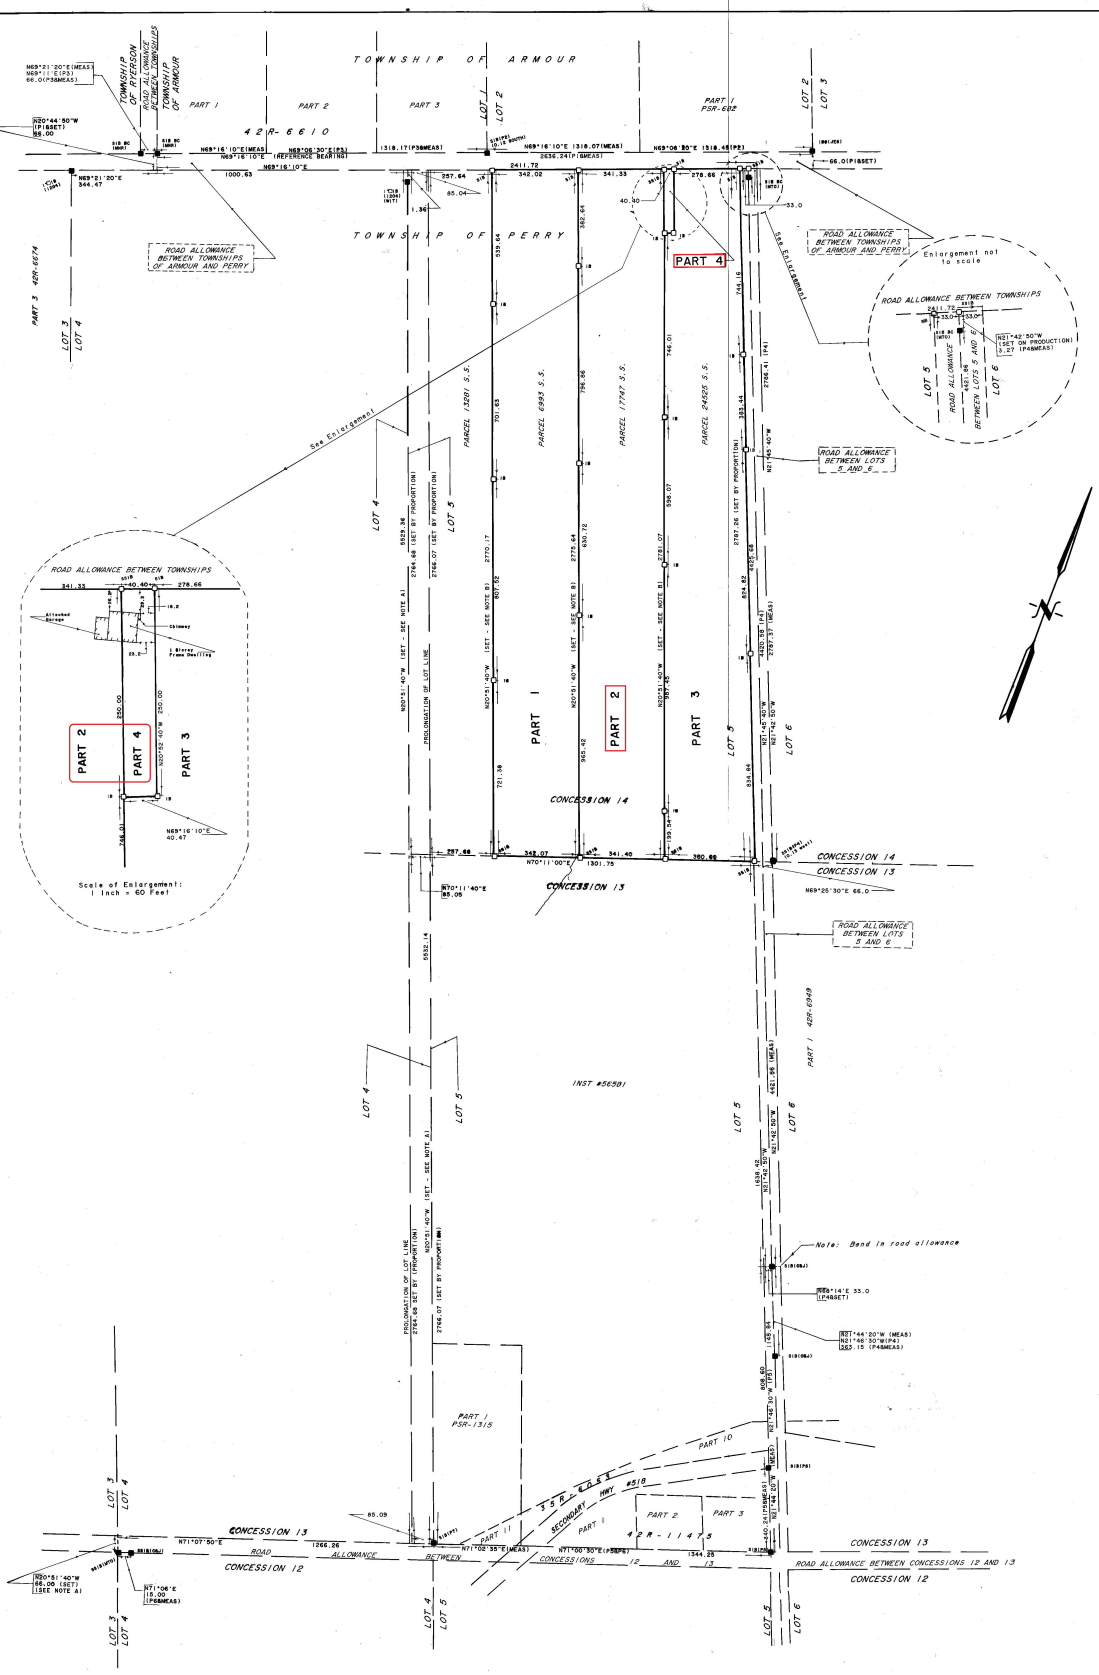

PLAN OF SURVEY

OF PART OF

LOT 5, CONCESSION 14

TOWNSHIP OF PERRY

DISTRICT OF PARRY SOUND

SCALE 1 INCH = 200 FEET

R. WIEGENBROKER

ONTARIO LAND SURVEYOR

1992

(P1)	DENOTES RETRACEMENT SURVEY BY JOHNI R. HILEY, OLS DATED APRIL 7, 1969
	(ROM75236; MISC PLAN #901)
(P2)	DENOTES 42R-6610
(P3)	DENOTES 42R-6610
(P4)	DENOTES 42R-6949
(P5)	DENOTES 42R-11475
(P6)	DENOTES 42R-6055
(P7)	DENOTES PSR-1315
(JES)	DENOTES J.E. SEARS, OLS
(CBJ)	COOTE, JACKSON & HILEY LTD., OLS
(JDM)	DENOTES R.G. WATERMAN, OLS
(MNR)	DENOTES MINISTRY OF NATURAL RESOURCES
(MTO)	DENOTES MINISTRY OF TRANSPORTATION, ONTARIO

NOTE

NOTE A: SET AS PRESCRIBED IN THE ORIGINAL SURVEY OF THE TOWNSHIP OF PERRY

NOTE B: SEE SURVEYS ACT (ALIQUOT PARTS SECTION)

BEARINGS ARE ASTRONOMIC AND ARE REFERRED TO THE SOUTHERLY LIMIT OF LOTS 1 AND 2 HAVING A BEARING N69°16'10"E AS SHOWN ON (P1).

LEGEND

SIB	DENOTES STANDARD IRON BAR
SSIB	DENOTES SHORT STANDARD IRON BAR
IB	DENOTES IRON BAR
IBR	DENOTES IRON BAR ROUND
RP	DENOTES ROCK POST
IT	DENOTES IRON TUBE
■	DENOTES MONUMENT FOUND
□	DENOTES MONUMENT PLANTED

SURVEYOR'S CERTIFICATE

I CERTIFY THAT:

1) THIS SURVEY AND PLAN ARE CORRECT AND IN ACCORDANCE WITH THE SURVEYS ACT AND THE LAND TITLES ACT AND THE REGULATIONS MADE THEREUNDER.

2) THE SURVEY WAS COMPLETED ON THE 31ST DAY OF JANUARY, 1992.

February 5, 1992
Burke Falls, Ontario

R. WIEGENBROKER ONTARIO LAND SURVEYOR

DEARDEN, STANTON, STONES AND STRONGMAN LTD.
ONTARIO LAND SURVEYORS
CONSULTING ENGINEERS
BOX 420 - POA (CO
(705) 382-2368
BURK'S FALLS - ONTARIO

FILE I-92 BF